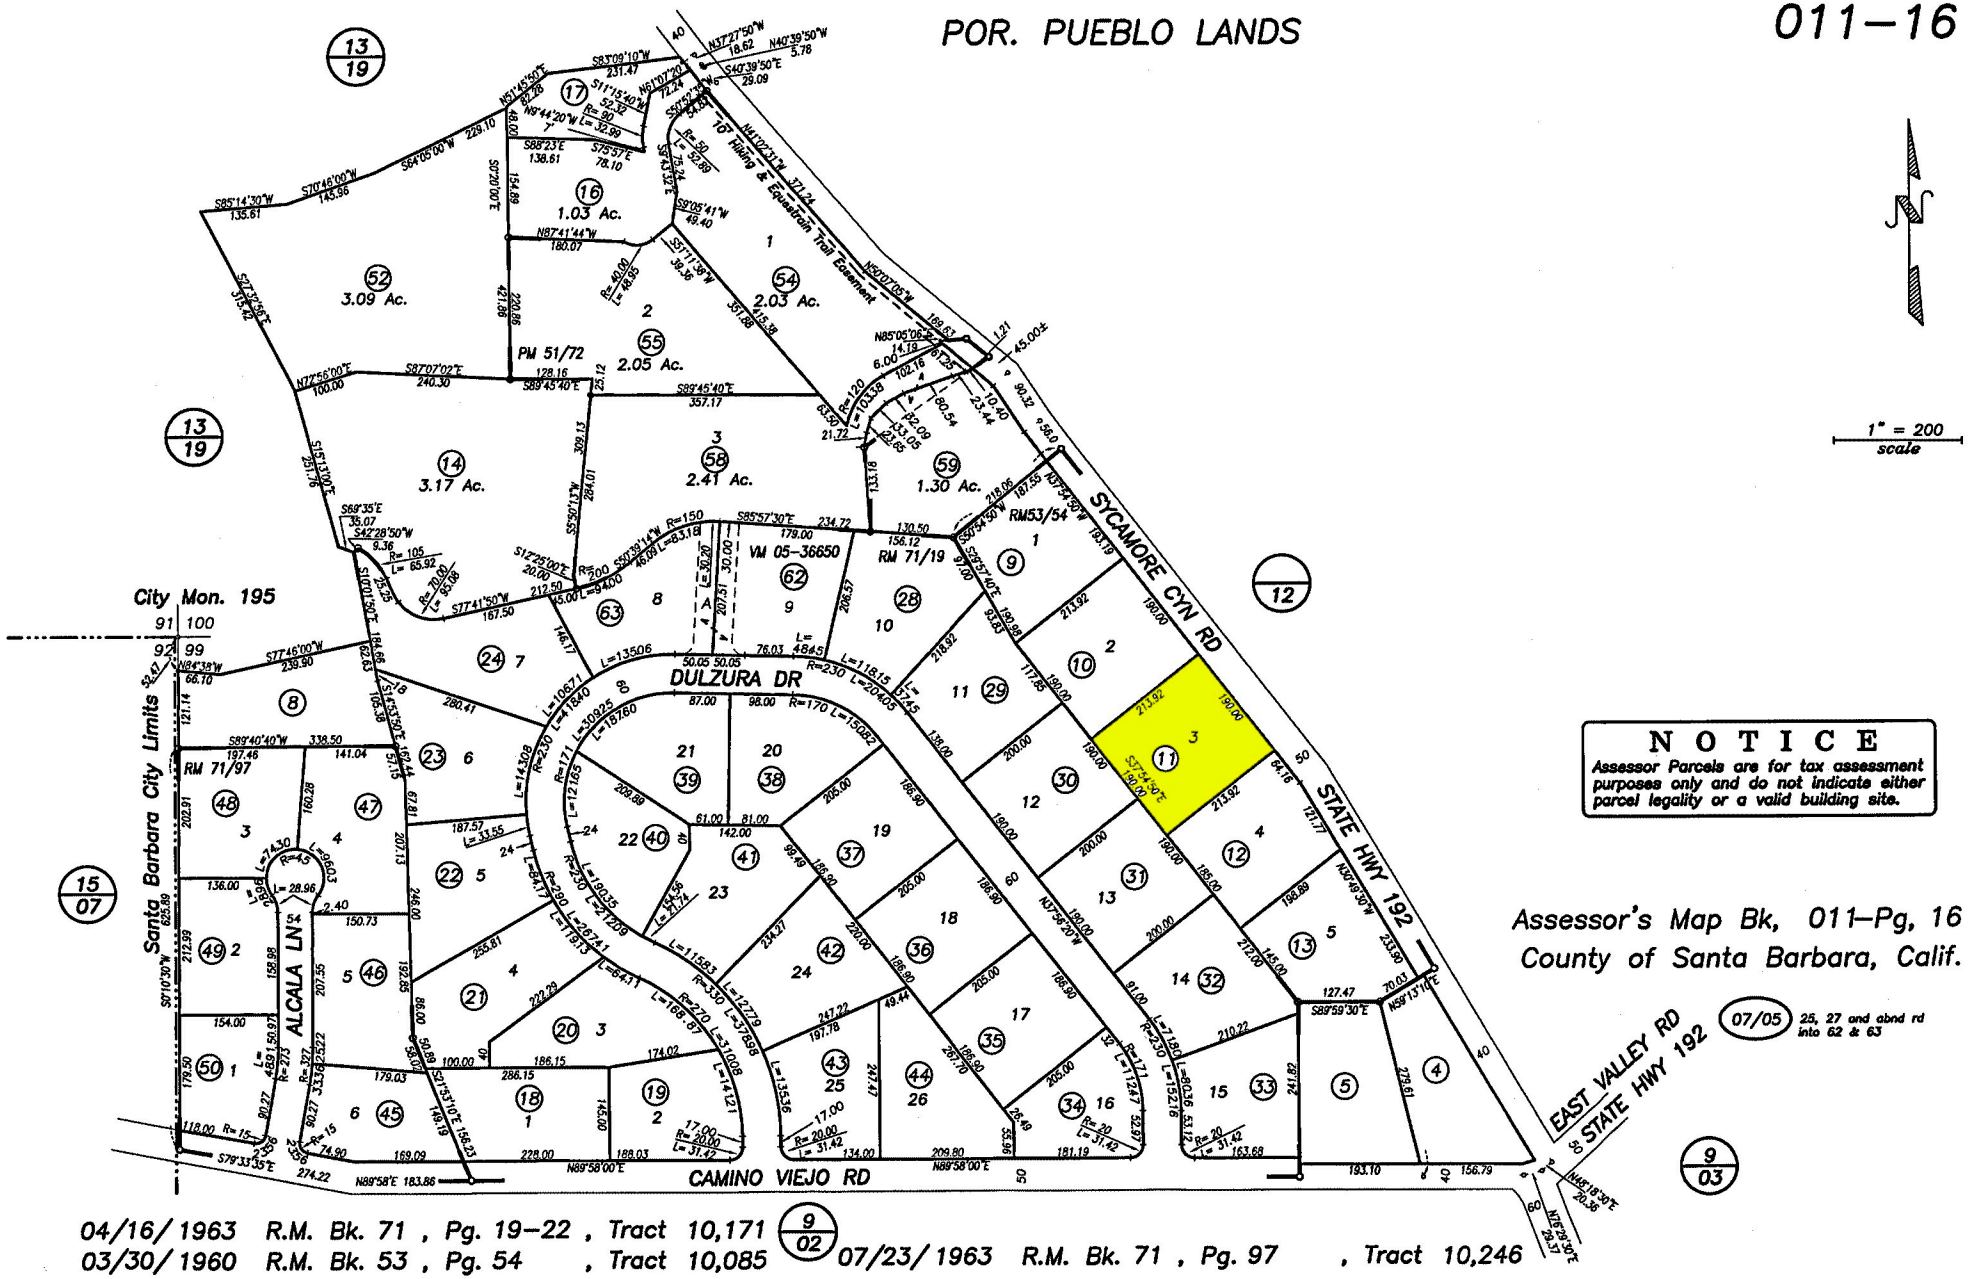
POR. PUEBLO LANDS
011–16
1" = 200 scale
NOTICE
Assessor Parcels are for tax assessment purposes only and do not indicate either parcel legality or a valid building site.
Assessor's Map Bk, 011–Pg, 16
County of Santa Barbara, Calif.
07/05 25, 27 and abnd rd into 62 & 63
9/03
9/02
13/19
15/07
12
City Mon. 195
Santa Barbara City Limits
SYCAMORE CYN RD
STATE HWY 192
EAST VALLEY RD
STATE HWY 192
DULZURA DR
ALCALA LN
CAMINO VIEJO RD
10' Hiking & Equestrian Trail Easement
PM 51/72
RM 71/19
RM 71/97
RM53/54
VM 05-36650
1.03 Ac.
2.05 Ac.
3.09 Ac.
2.03 Ac.
3.17 Ac.
2.41 Ac.
1.30 Ac.
04/16/1963 R.M. Bk. 71 , Pg. 19–22 , Tract 10,171
03/30/1960 R.M. Bk. 53 , Pg. 54 , Tract 10,085
07/23/1963 R.M. Bk. 71 , Pg. 97 , Tract 10,246